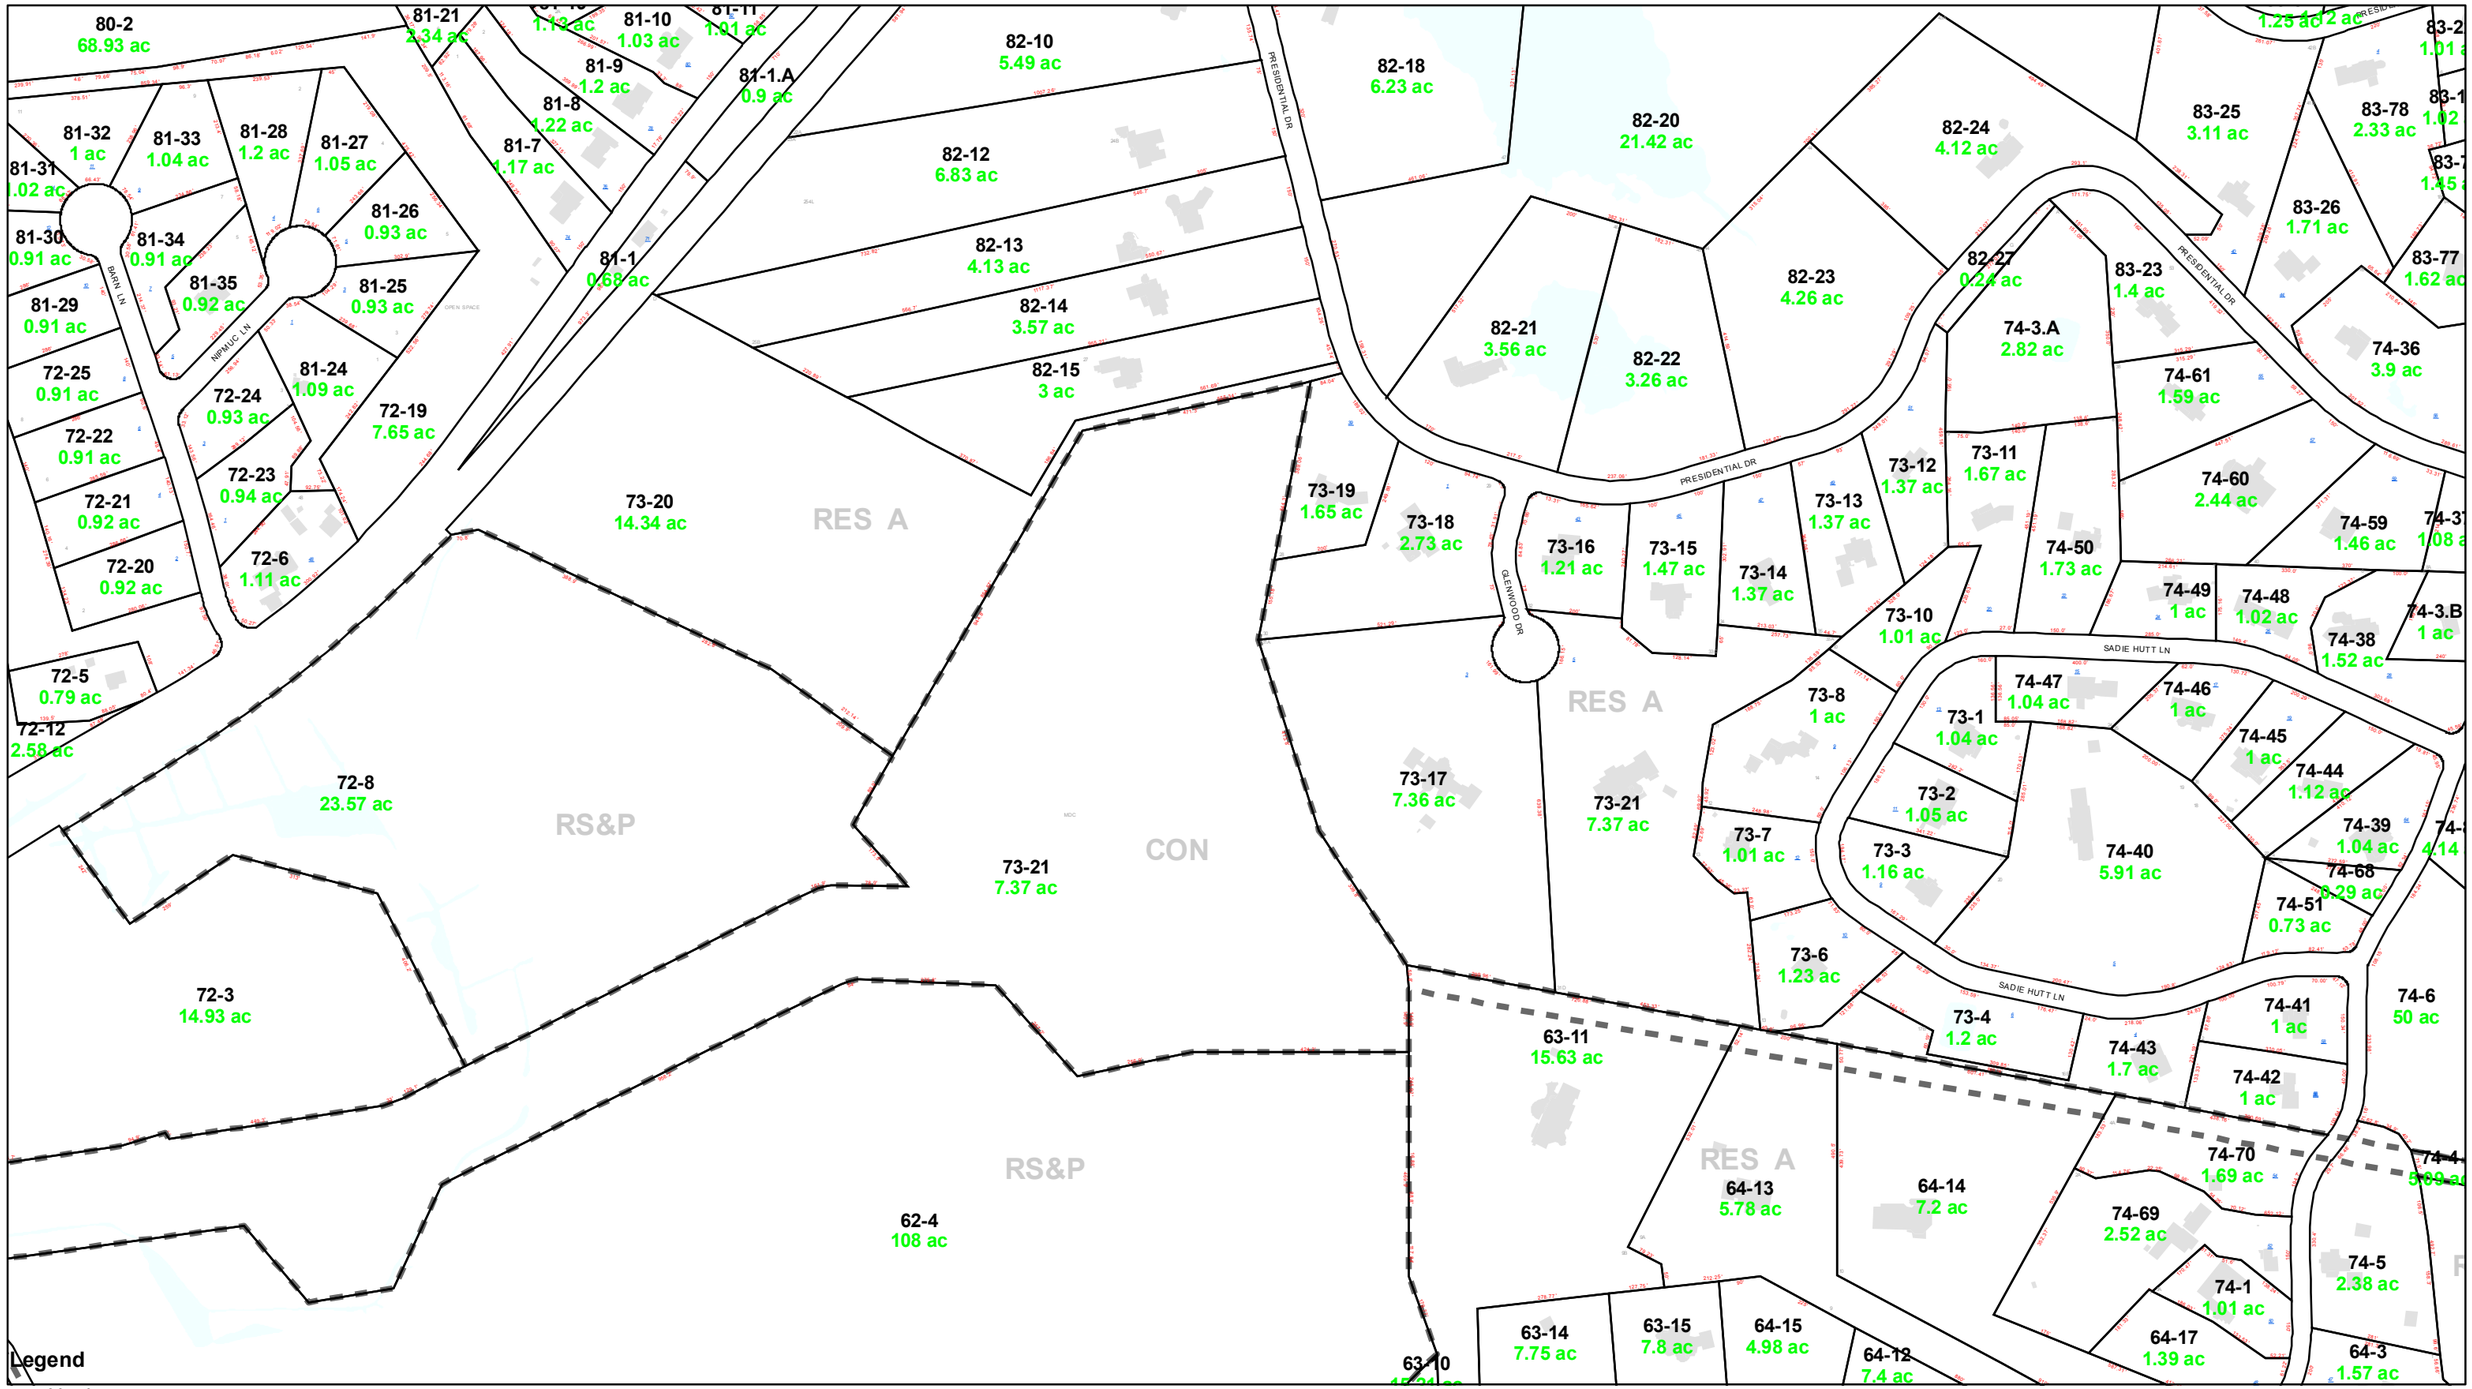

Legend

- Hooks
- Parcel Boundary
- Zoning Boundary
- Hydrographic Features
- Buildings

Lot Dimension
House Number

N
W E
S

TOWN OF SOUTHBOROUGH
INCORPORATED
JULY 8, 1727
MASSACHUSETTS

PROPERTY MAP

TOWN OF SOUTHBOROUGH

WORCESTER COUNTY, MASSACHUSETTS

0 210 420 840 Feet

INFORMATION SHOWN HERON IS FOR ASSESSING PURPOSES ONLY.
NO LIABILITY FOR ERROR IS ASSUMED BY THE TOWN OF SOUTHBOROUGH.
NOT TO BE USED FOR CONVEYANCES.

MAPS PRODUCED AS OF JANUARY 1, 2010
BY: ViewPoint GIS

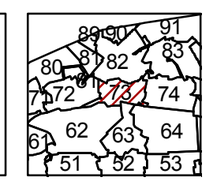

MAP
73
OF 96